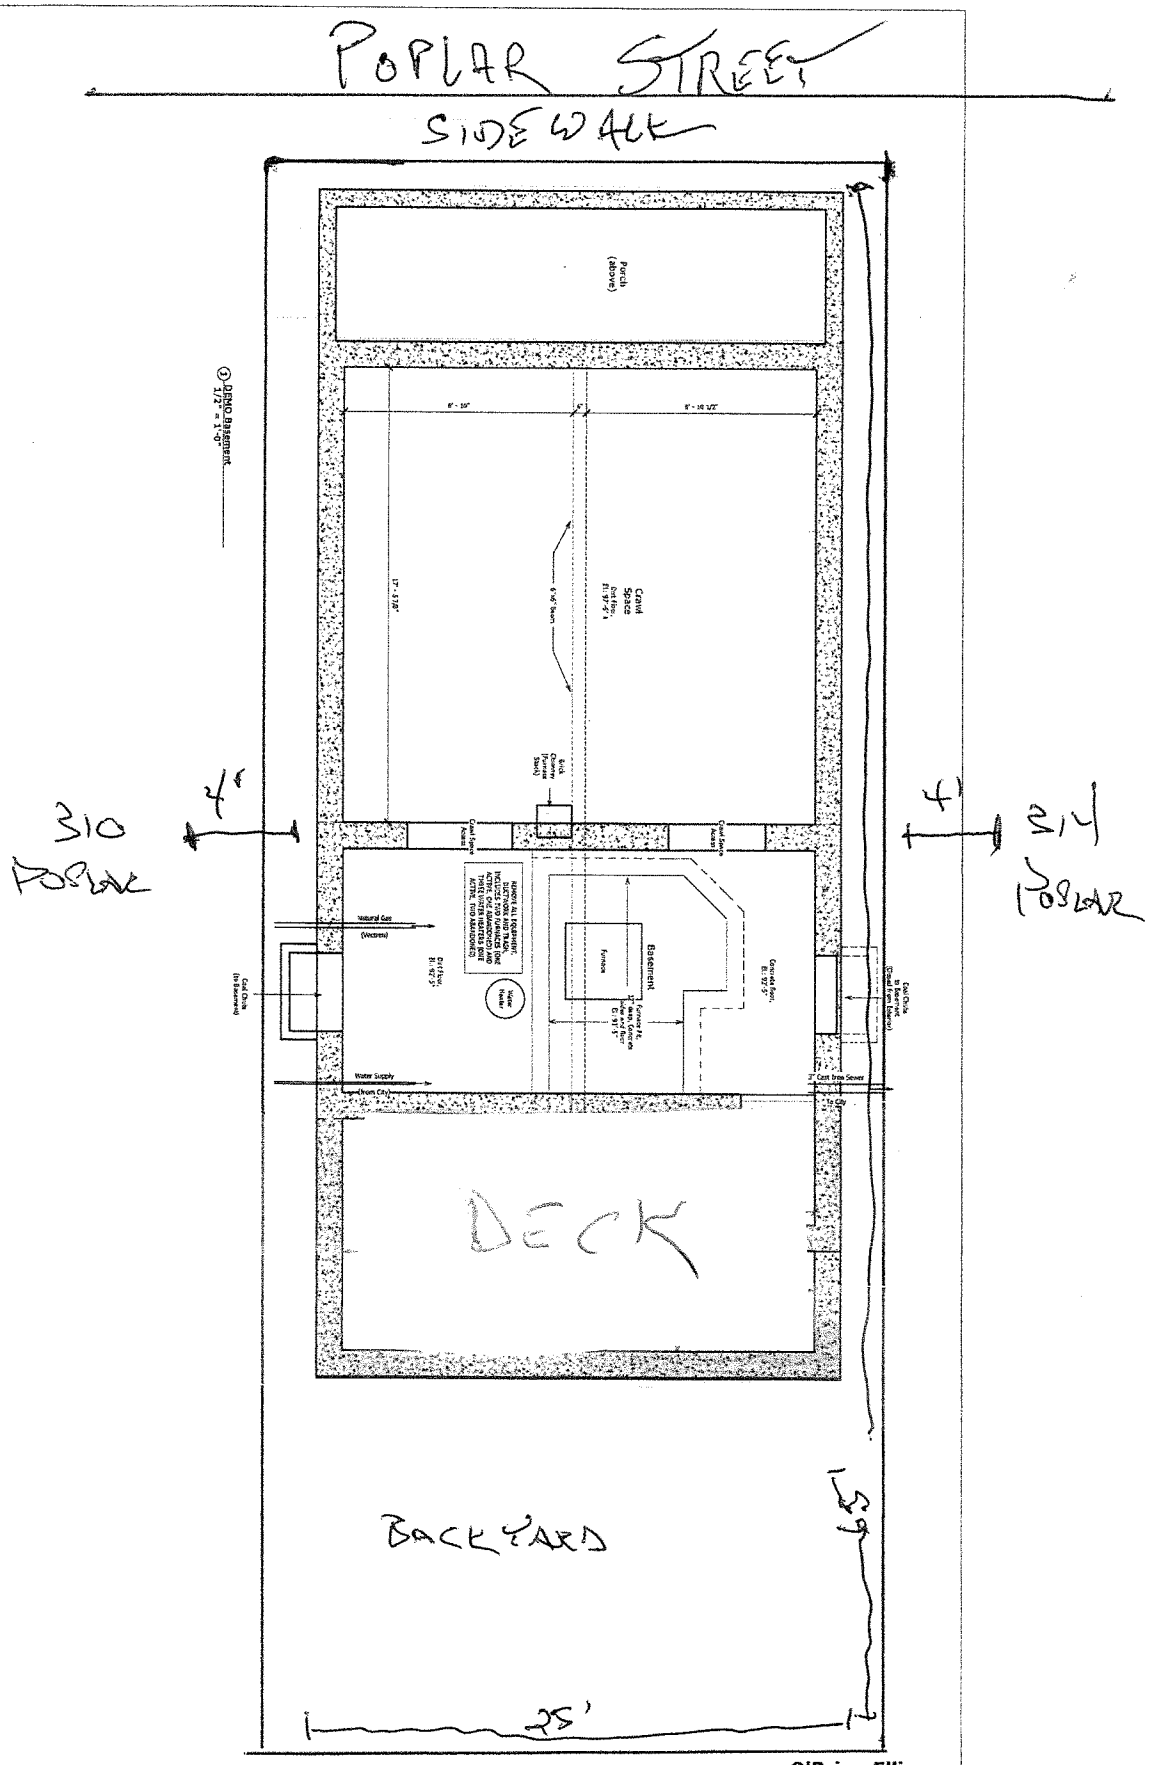

Demolition
Basement / Foundation

Carrie Parris
Home Renovation
312 Poplar St.,
Madison, IN 47250

O'Brien-Ellis Engineering
465 Meadow Lane
madison, in 47250
812-223-0327 (ph.)

Scale: 1/2" = 1'-0"
Date: 12/25/2021
JOB NO: 211214
D1.0